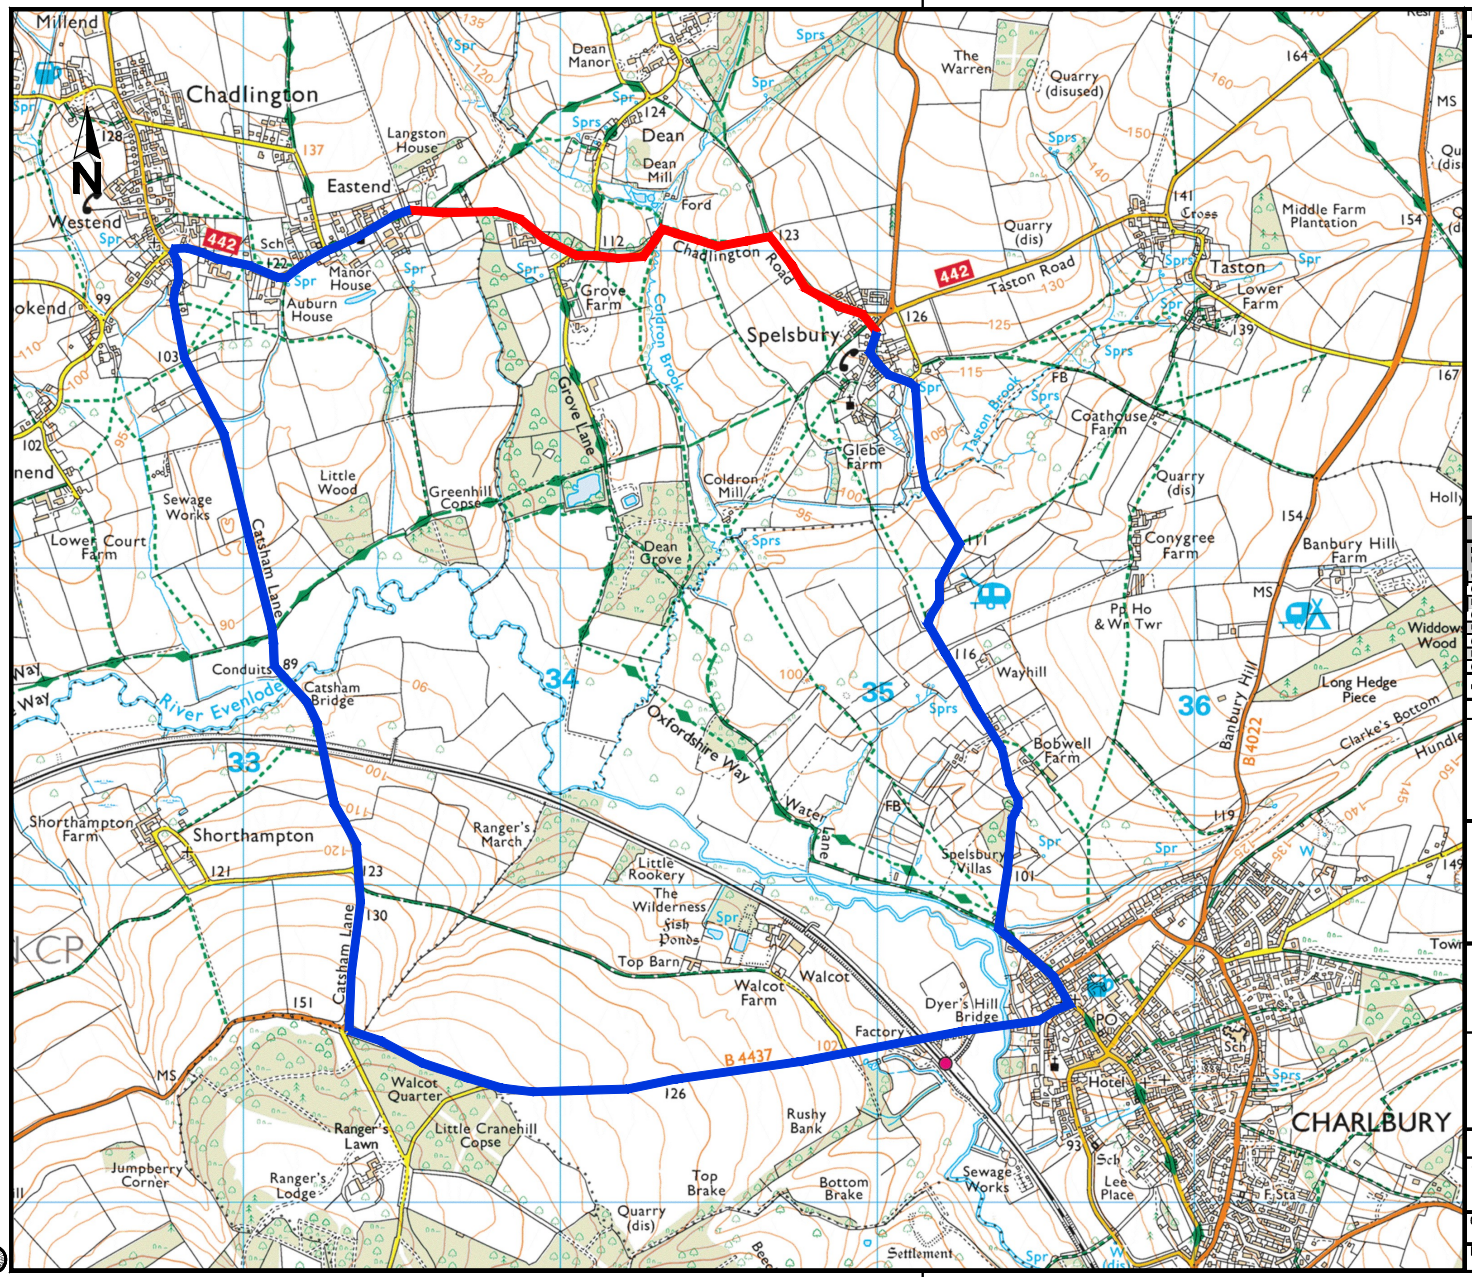

Key

- Road Closure
- Proposed diversion route

Drawing No.	Revision 0

SAFETY, HEALTH AND ENVIRONMENTAL INFORMATION

IN ADDITION TO THE HAZARDS/RISKS NORMALLY ASSOCIATED WITH THE TYPES OF WORK DETAILED ON THIS DRAWING, NOTE THE FOLLOWING SIGNIFICANT RESIDUAL RISKS

CONSTRUCTION
(ENTER 'NONE' IF APPLICABLE)
MAINTENANCE/CLEANING
(ENTER 'NONE' IF APPLICABLE)
USE
(ENTER 'NONE' IF APPLICABLE)
DECOMMISSIONING/DEMOLITION
(ENTER 'NONE' IF APPLICABLE)

© Crown Copyright and Database rights 100023343 2016

Rev.	Date	Purpose of revision	Drawn	Checked	Approved

OXFORDSHIRE COUNTY COUNCIL
Chris McCarthy
Deputy Director - Commercial
Environment and Economy
Oxfordshire County Council
County Hall
New Road
Oxford
OX1 1ND
Tel: 0845 310 1111

Project title
SURFACE DRESSING 2020/21
SITE 18 CHADLINGTON - SPELSBURY

Drawing title
DIVERSION
ROUTE

Drawing Status

Scale @ A3	Drawn by	Checked by	Approved by
N.T.S	LA		
	Date drawn 19.10.2020	Date checked	Date approved

Oxfordshire Project No. & File Ref

Drawing No.	Revision 0

P:\1. Asset Management\Highways AM\Programme\Programmes of Work\2021-22\CWay\SD\CAD\Diversion routes\Site 18 Chadlington- Spelsbury.dwg